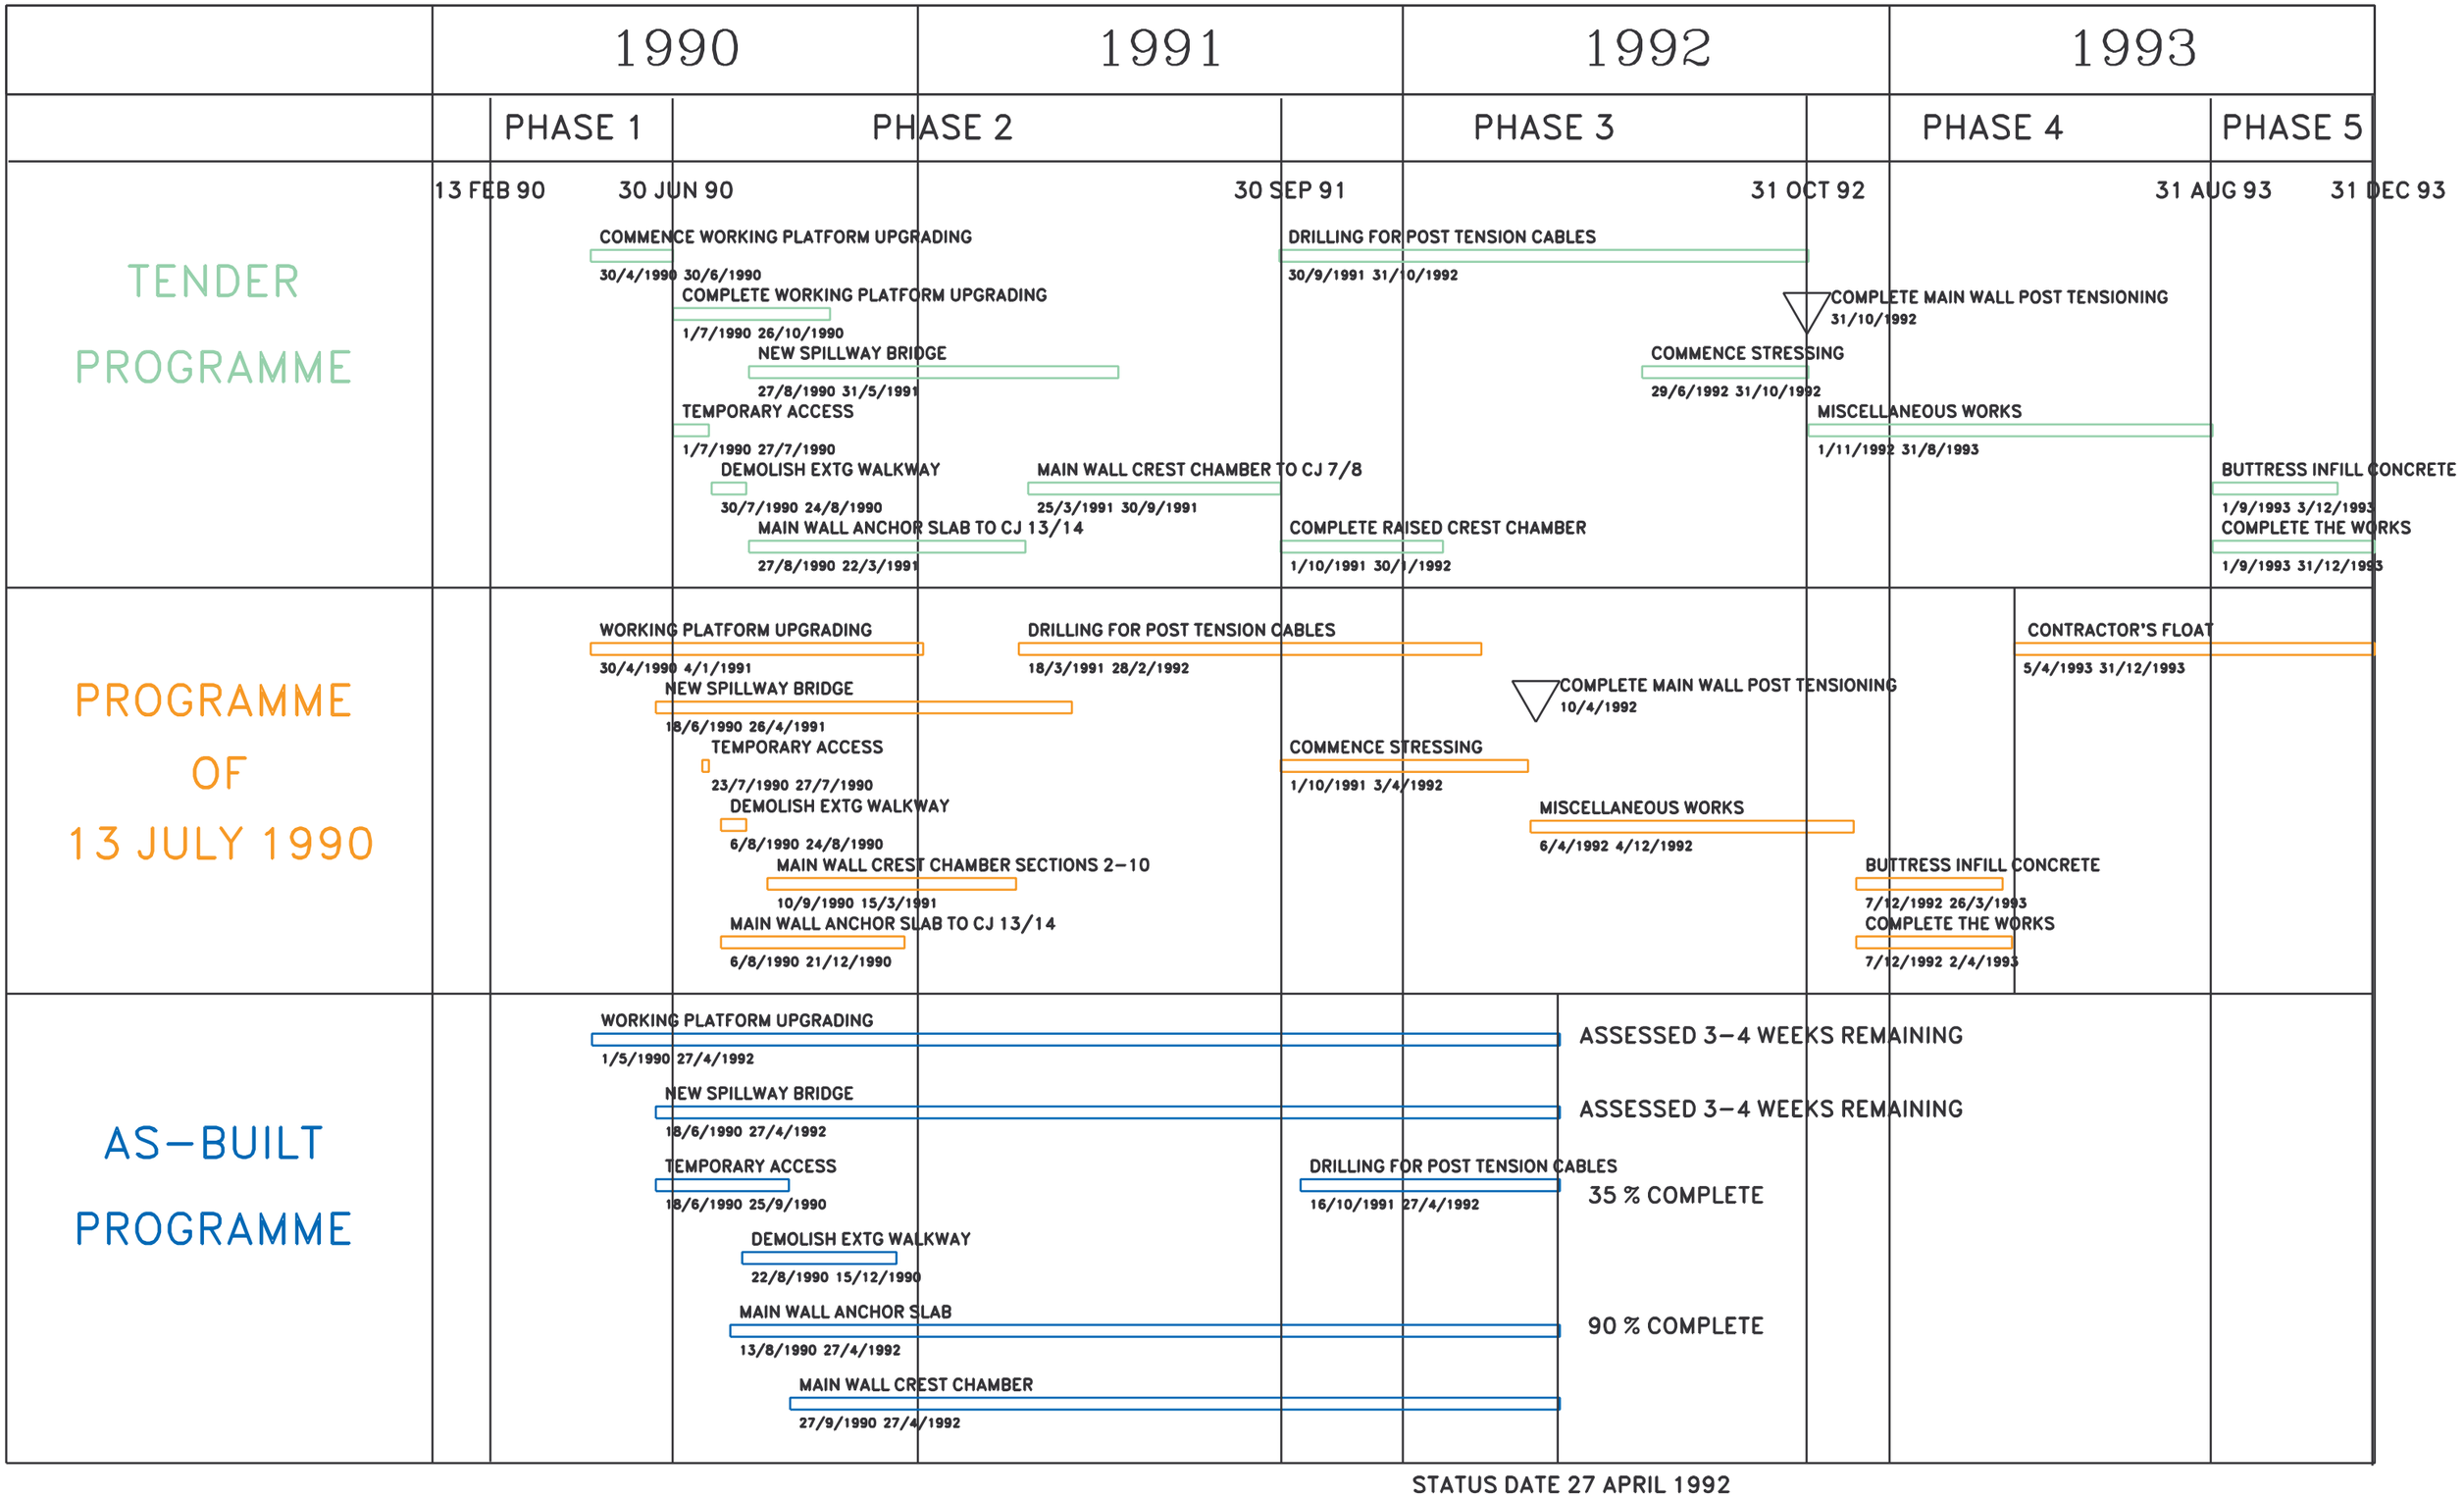

ivan SAMPLE

XYZ DAM – AS–BUILT PROGRAMME AND CURRENT STATUS

McLachlan Consultants

Dwg No 2995/2 1 May 1992